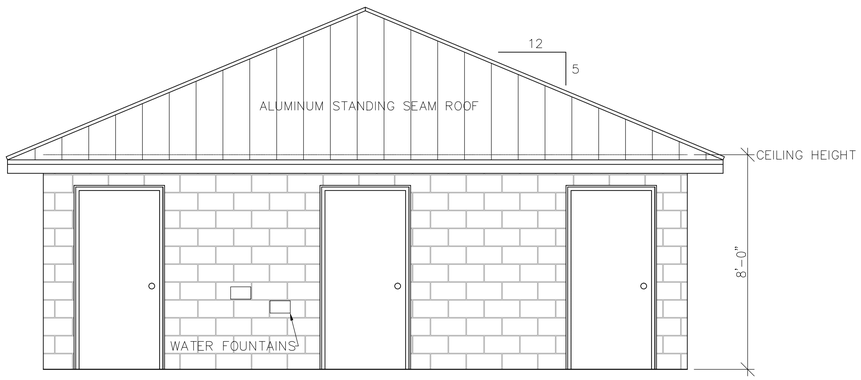

FRONT ELEVATION
SCALE: 3/8" = 1'-0"

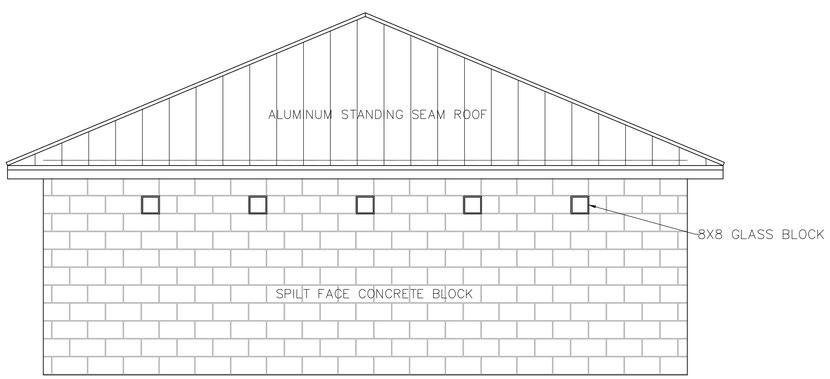

REAR ELEVATION
SCALE: 3/8" = 1'-0"

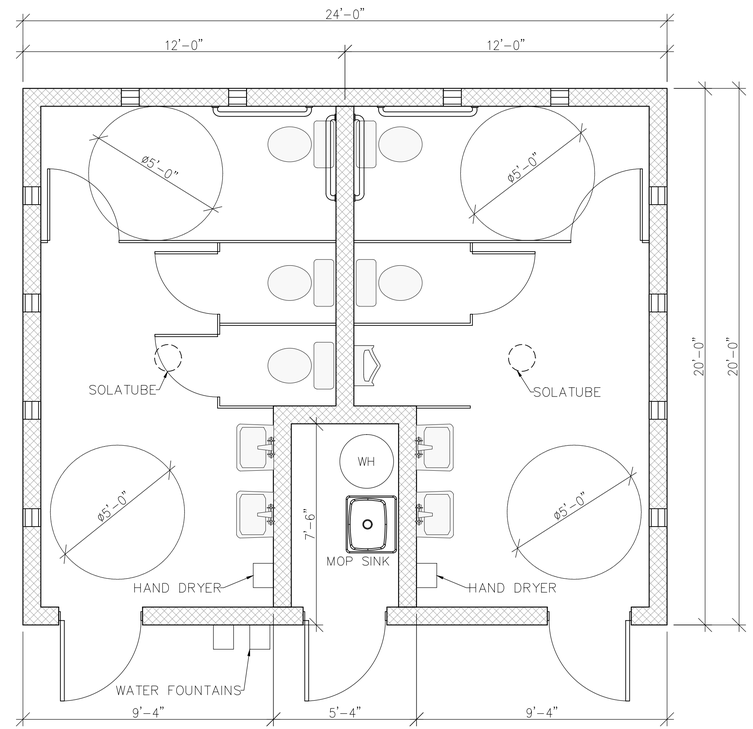

FLOOR PLAN
SCALE: 3/8" = 1'-0"

PRELIMINARY
NOT FOR CONSTRUCTION
SUBJECT TO REGULATORY APPROVAL

LEAD DESIGN PROFESSIONAL
EDWARD BRUNNER P.E.
BRUNNER ASSOCS. INC.
901 SHORELINE DRIVE WEST
SUNSET BEACH, NC 28468
910-579-6799

Revisions

East Coast Engineering & Surveying, P.C.
ENGINEERS • PLANNERS • SURVEYORS
4918 Main Street
Post Office Box 2469
Shallotte, North Carolina 28459
Phone: 910.754.8029
Fax: 910.754.8049
Firm License Number C-3014

BATHROOM PLAN
FOR:
TOWN OF SUNSET BEACH PARK
SUNSET BEACH, NORTH CAROLINA

Date: 07-28-2015
Scale: AS SHOWN
Drawn By: MGB
Checked By: ACL/EB

THIS PLAN IS NOT ISSUED FOR CONSTRUCTION WITHOUT AFFIXED CORPORATE SEAL.

S1.0

© 2015 This drawing shall not be reproduced in whole or in part without written permission of East Coast Engineering & Surveying , P.C.

ECES PROJECT NO. 2700.19