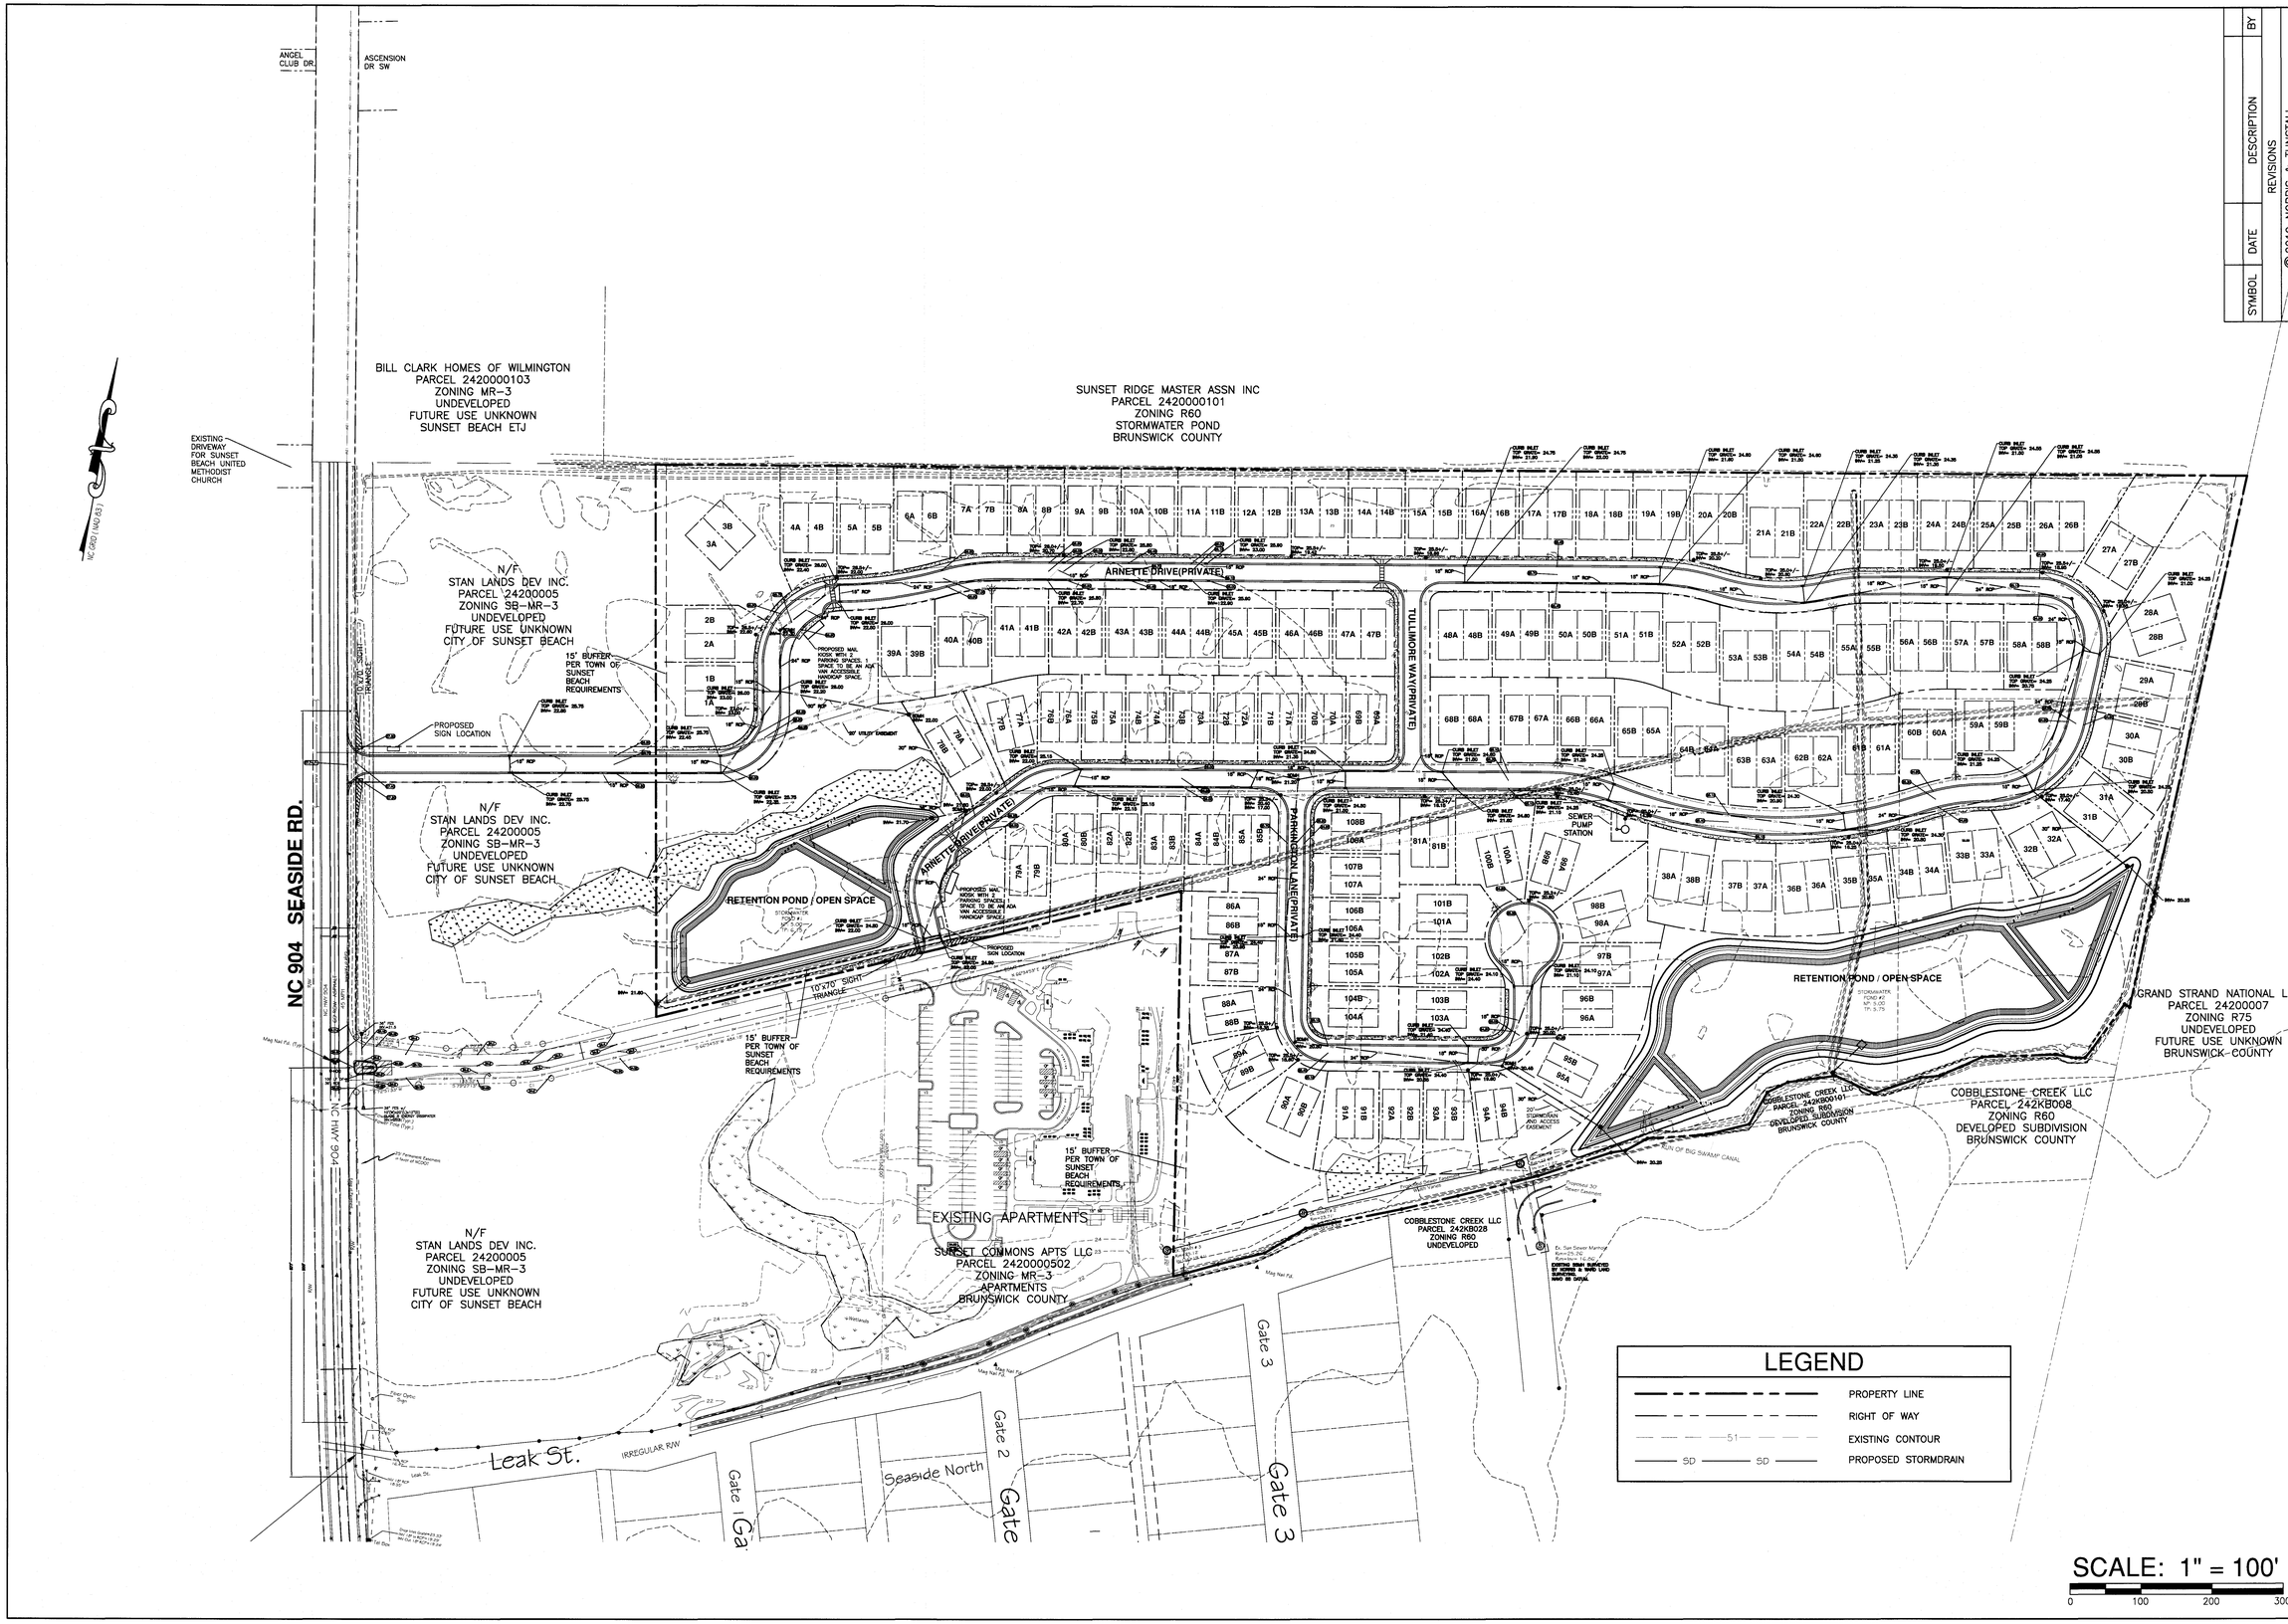

SYMBOL	DATE	DESCRIPTION	BY
		REVISIONS	

©2019 NORRIS & TUNSTALL

GRADING AND DRAINAGE PLAN - OVERALL

THE TOWNES AT SEASIDE

SUNSET BEACH

BRUNSWICK COUNTY, NORTH CAROLINA

OWNER:
- HRH Homes
- 2919 Breezewood Avenue/Suite100
- Fayetteville, NC 28303
- Attn: Bryant Spencer

NORRIS & TUNSTALL
CONSULTING ENGINEERS P.C.
2602 IRON GATE DR., SUITE 102
WILMINGTON, NC 28412
PHONE (910) 343-9633
1429 ASH-LITTLE RIVER RD. NW
ASH, NC 28420
PHONE (910) 287-5900
Licence #C-3641

19090

DES.	JPN
CKD.	JPN
DRWN.	ZAC
DATE	12/12/19

NORTH CAROLINA PROFESSIONAL ENGINEER SEAL 19096 PHILLIP NORRIS

PRELIMINARY DRAWING NOT FOR CONSTRUCTION

C4