PROPOSED GATE LOCATION
OCEAN CLUB
Riverside Dr
E North Shore Dr
3rd St
4th St
5th St
6th St
Martin St
© 2016 Google
Google earth
1994
33°52'19.00" N 78°30'14.98" W elev 15 ft eye alt 1085 ft

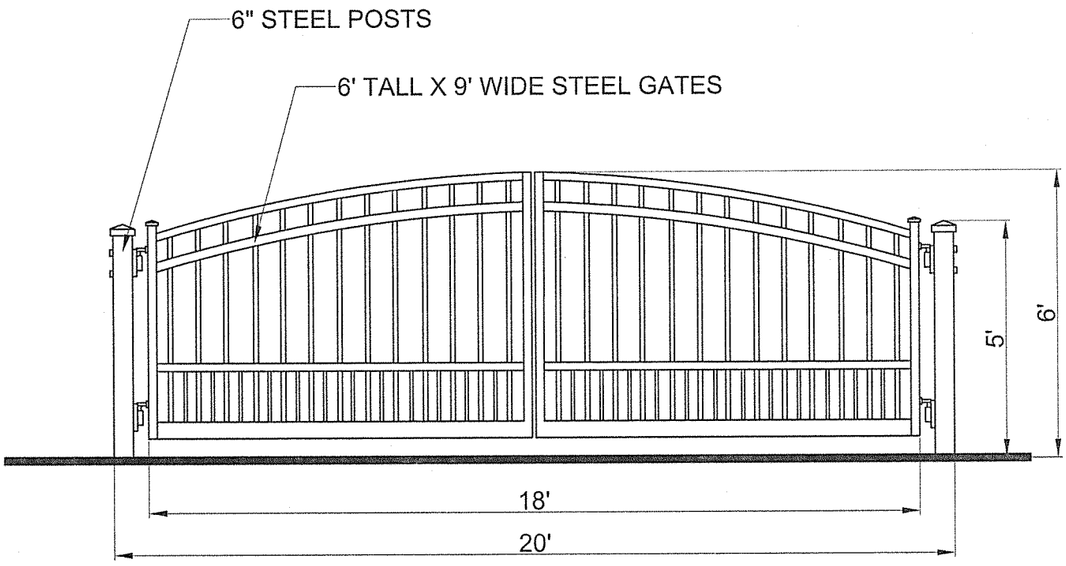

OCEAN CLUB ESTATES

PROPOSED ENTRY GATE DESIGN

NOTE:

GATE TO BE CONSTRUCTED AND INSTALLED TO MEET OR EXCEED ALL STATE AND LOCAL REQUIREMENTS. SAFETY FEATURES WILL BE BE INSTALLED TO PROVIDE EMERGENCY ACCESS AT ALL TIMES.

A **TOP RAIL**
2" X 4" X 71-1/2"

B **PICKETS** (with caps attached)
12 pieces of 7/8" X 3"

Picket lengths:

#1 = 52" #4 = 46-1/2"
#2 = 49-1/2" #5 = 45-5/8"
#3 = 47-3/4" #6 = 45"
(pickets = 2 of each number)

Length does not include cap.

PICKET CAPS
12 pieces of 7/8" x 3" x 1" Dog Ear Picket Caps.

C **BOTTOM RAIL**
2" x 4" x 71-1/2"

D **POST**
4" X 4" X 90"

FENCE HEIGHT DROPS FROM 4-1/2' TO 4'

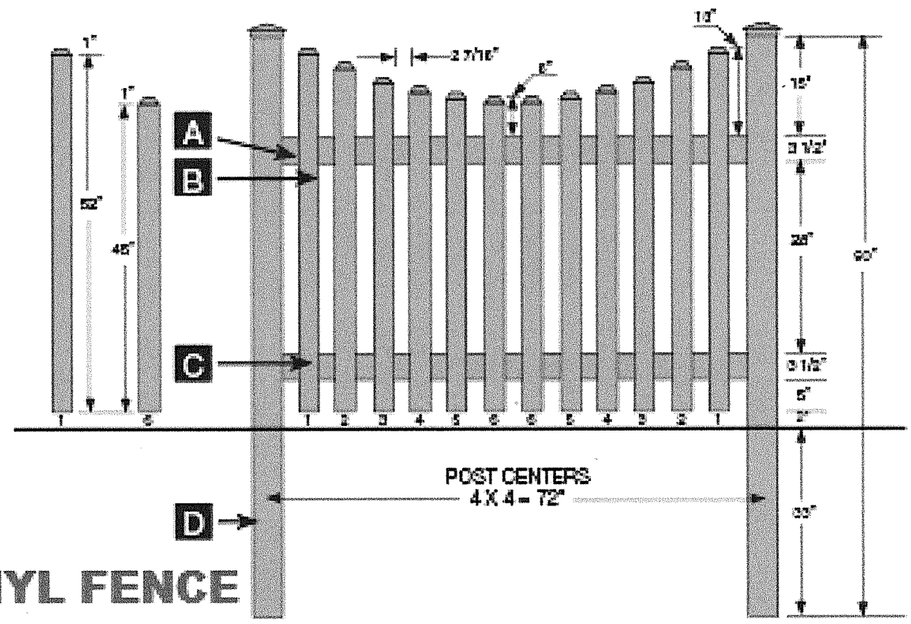

SCALLOPED PICKET VINYL FENCE

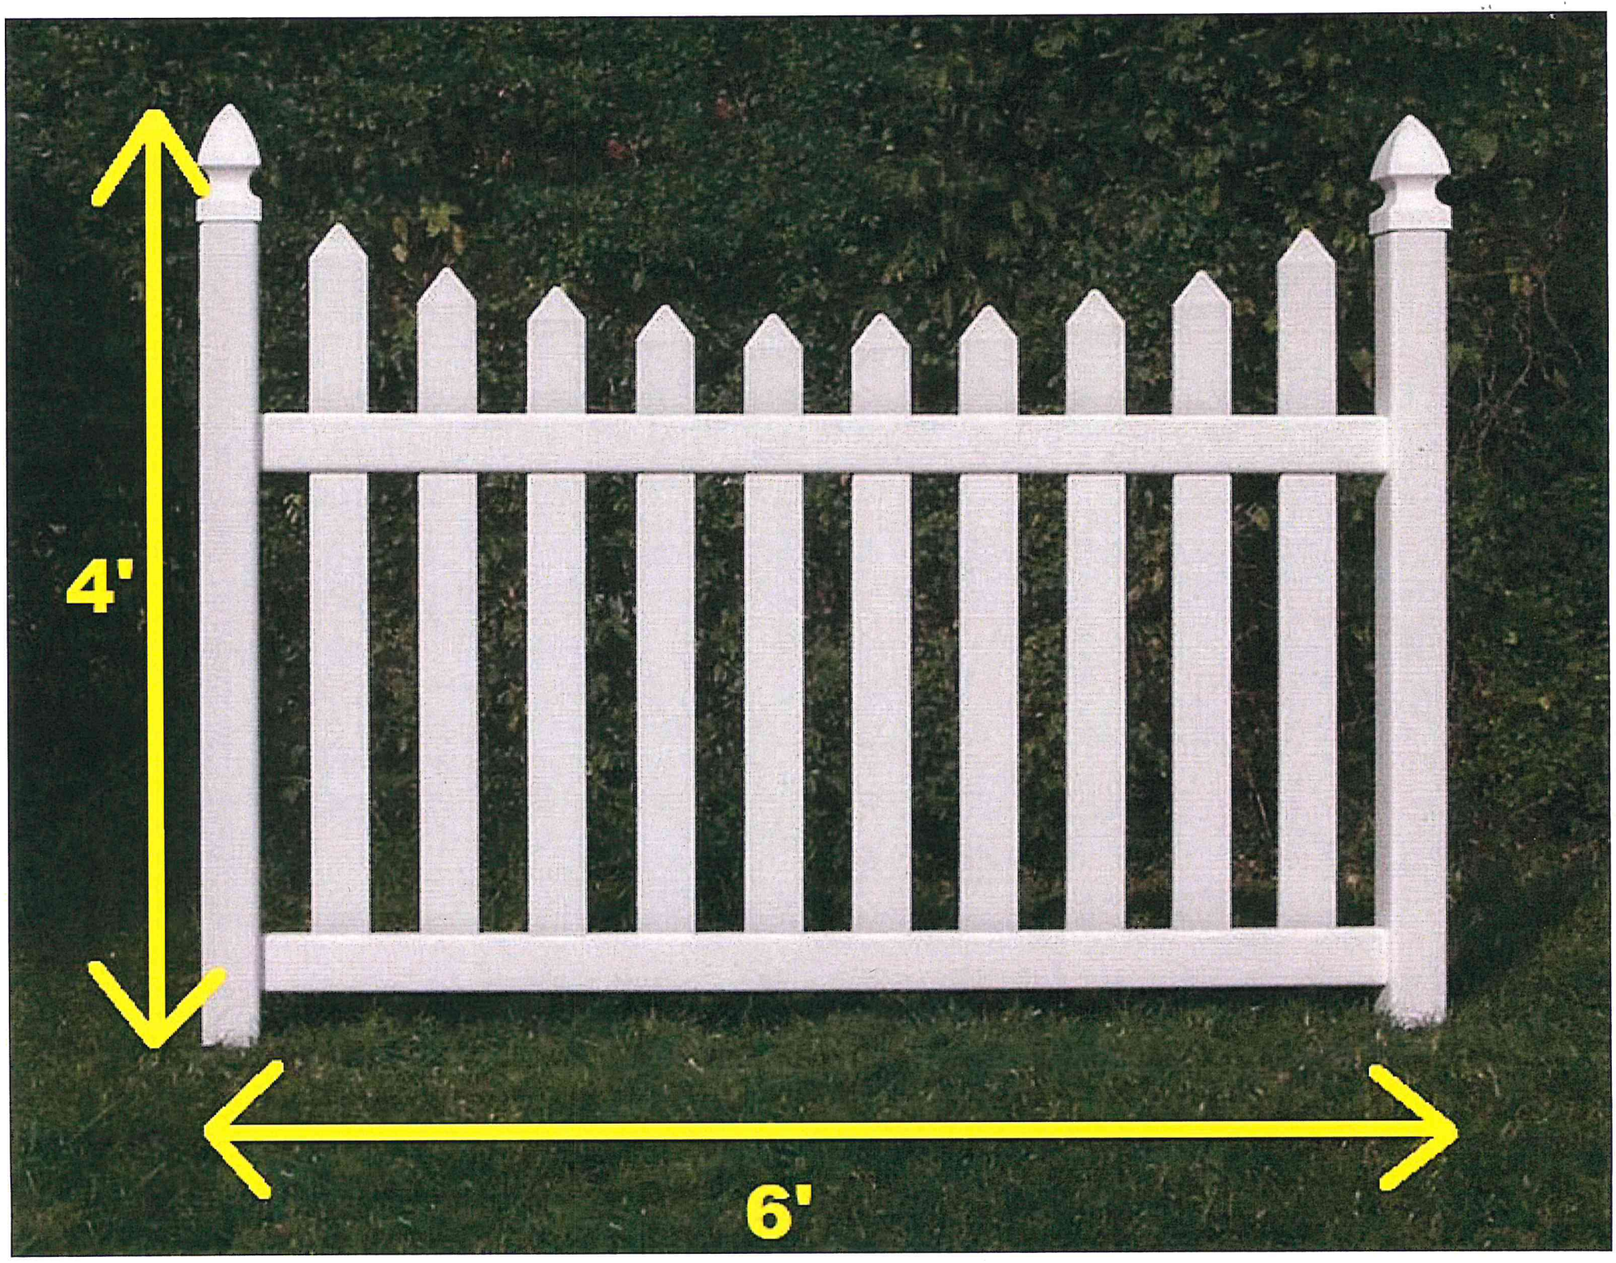
4'
6'

THREE RAIL VINYL FENCE

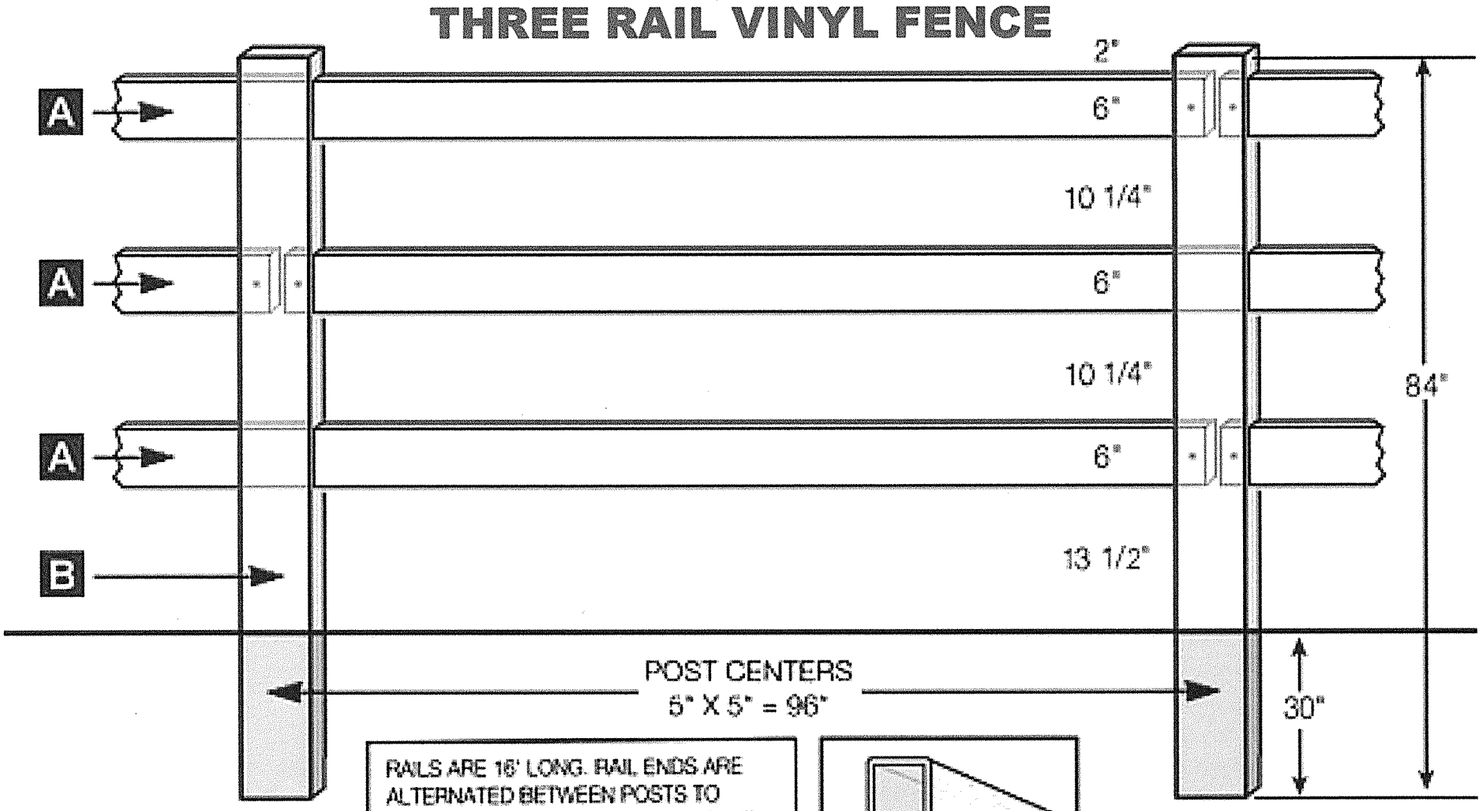

RAILS ARE 16' LONG. RAIL ENDS ARE ALTERNATED BETWEEN POSTS TO INCREASE STRENGTH AND DURABILITY.

8' RAILS ARE AVAILABLE FOR GATES AND SHORT SECTIONS.

LOCK RING SECURES RAIL INSIDE POST.

2 X 6 RIBBED ONLY.

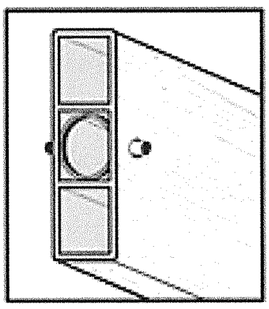

© www.novafence.com

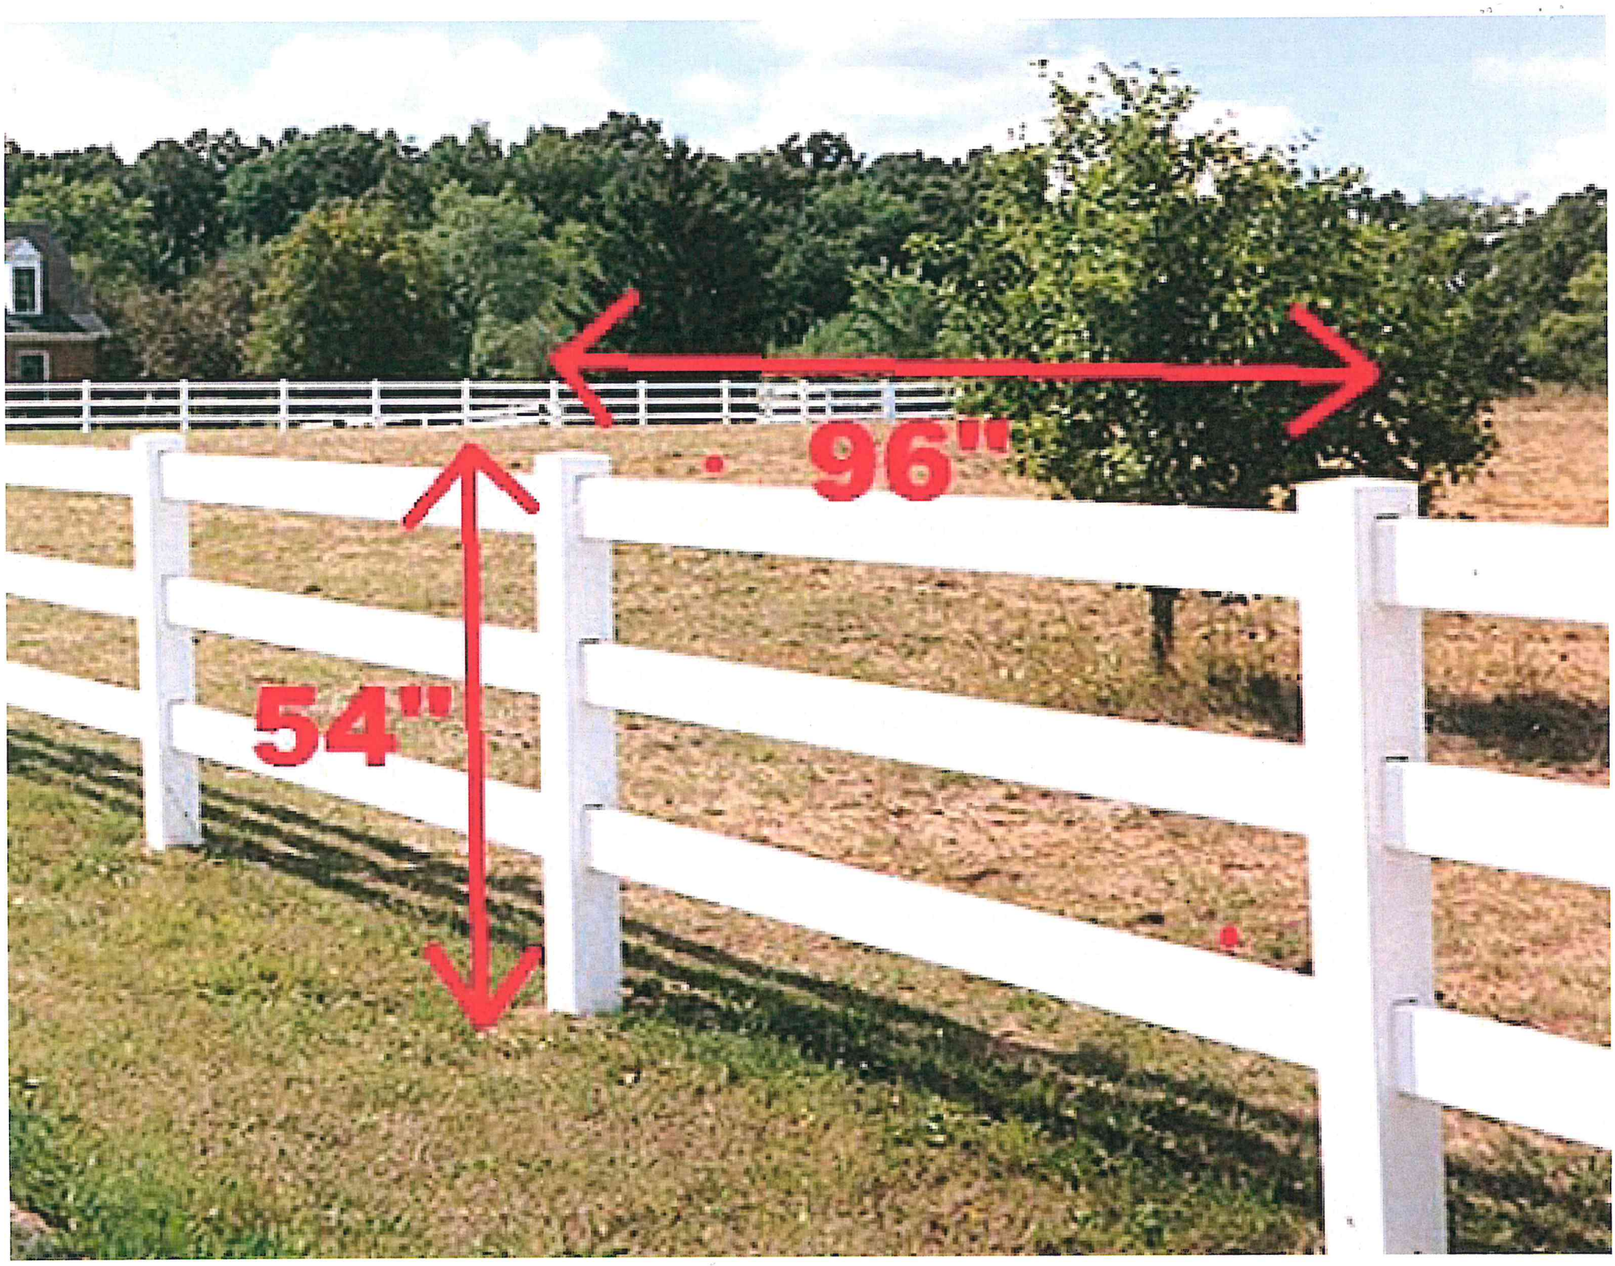
96"
54"

This version of Ocean Club Estates contained herein may not be the official or most current version. The plan is conceptual in nature and may change without notice. Therefore, Waterfront Group PLC, LLC does not guarantee the accuracy of the information contained herein.

NOTES:

1) GATE TO BE CONSTRUCTED AND INSTALLED TO MEET OR EXCEED ALL STATE AND LOCAL REQUIREMENTS. SAFETY FEATURES WILL BE BE INSTALLED TO PROVIDE EMERGENCY ACCESS AT ALL TIMES.

2) ALL PROPOSED FENCING IS TO BE MADE OF VINYL AND WILL BE WHITE IN COLOR. SEE INCLUDED SHOP DRAWINGS FOR DETAILS.

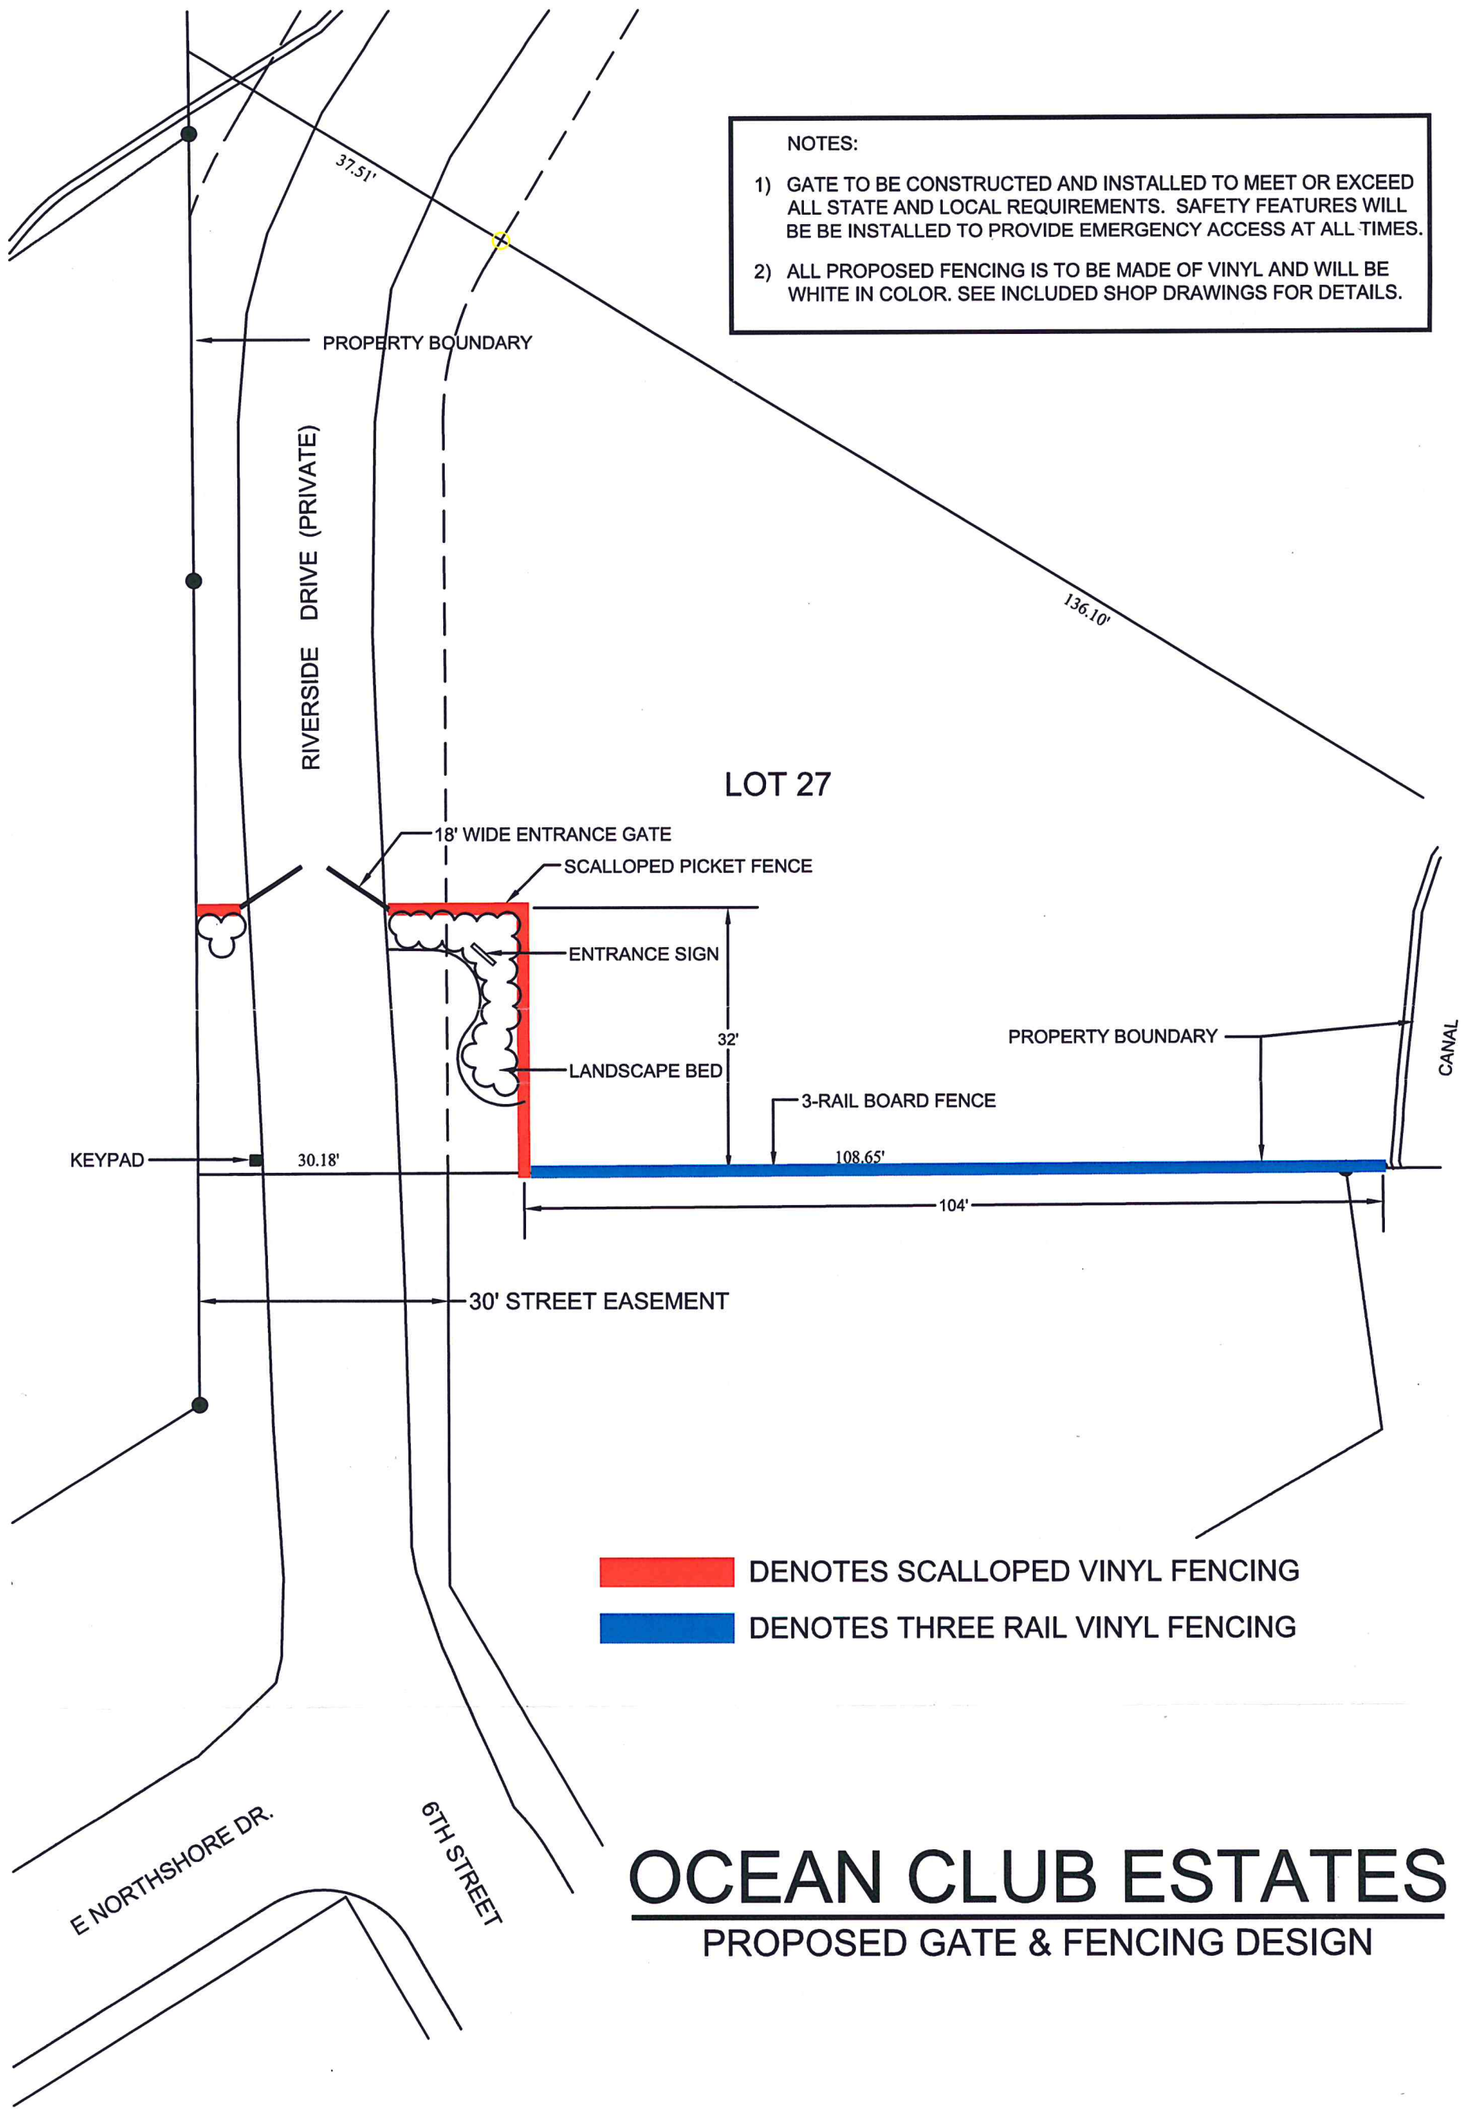

OCEAN CLUB ESTATES

PROPOSED GATE & FENCING DESIGN