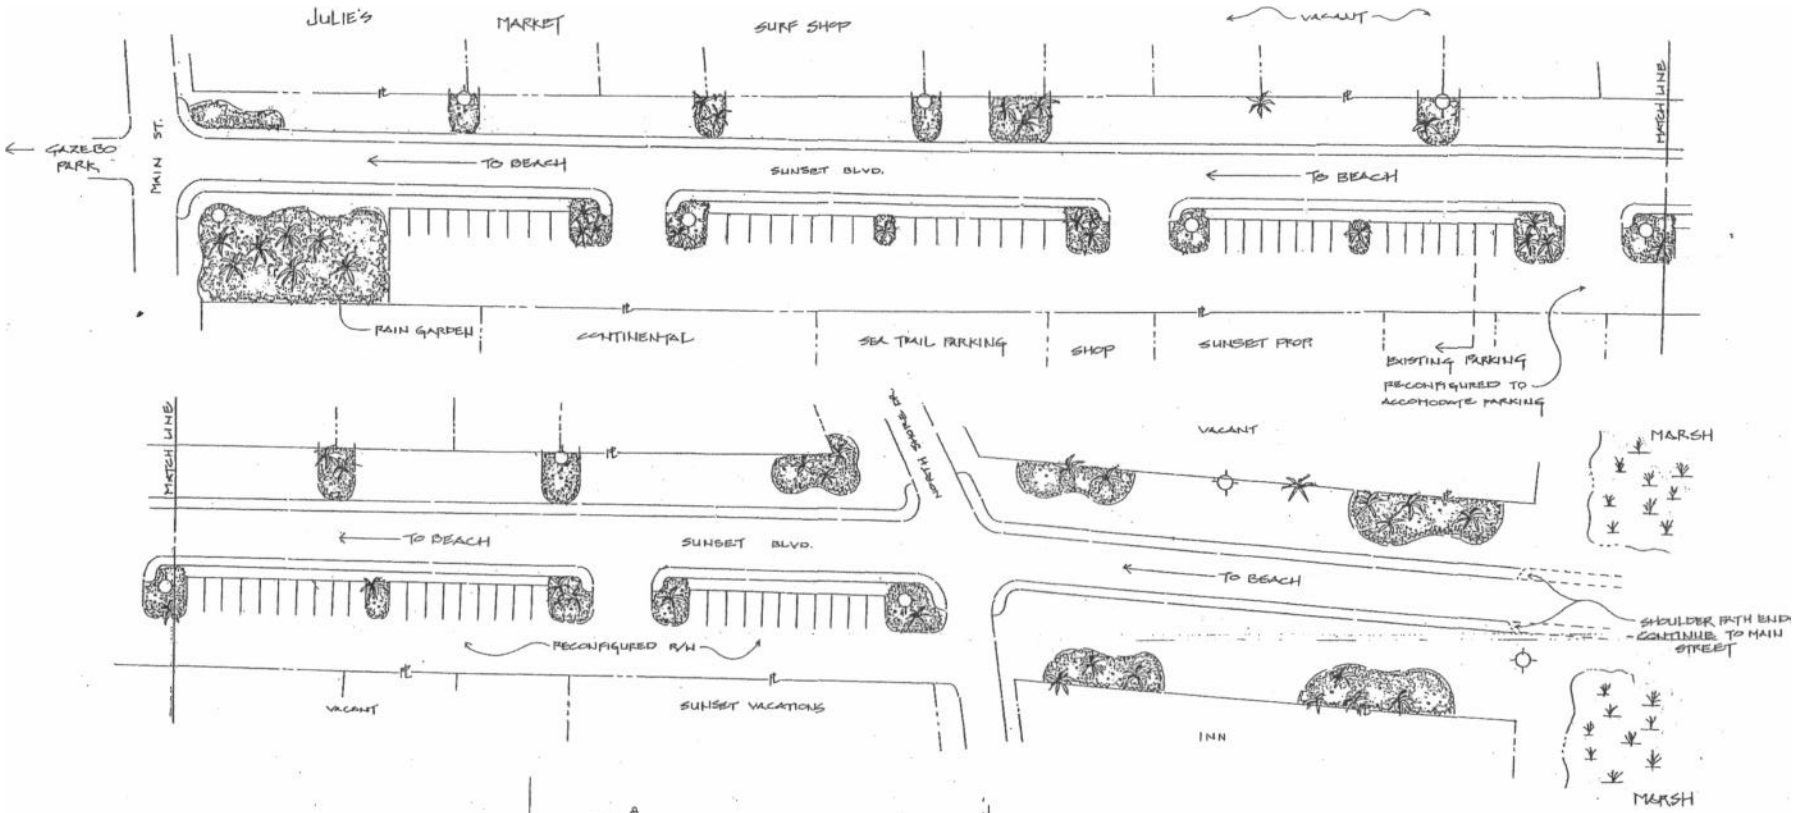

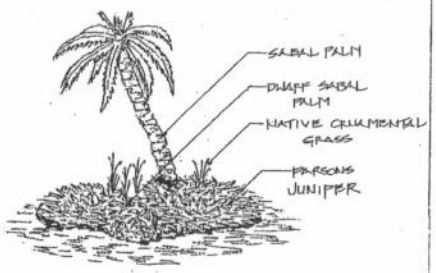

PLANTINGS CONCEPT
TYP.

THE LIGHTING CONCEPT CONSISTS OF DECORATIVE, LOW LEVEL, WHITE LIGHT FIXTURES. THE LIGHT SHOULD BE DIRECTED DOWNWARD FOR AREA AND GROUND ILLUMINATION. THE FIXTURE DOES NOT HAVE A COMMERCIAL FEEL OR LOOK AND IS SOMEWHAT NEUTRAL. THE FIXTURE IS 15' IN HEIGHT (DIST MIN.) THE PLACEMENT DUE TO EXISTING CONDITIONS FAVOR THE STAGGERING OF THE FIXTURES.
THE EXISTING LIGHTS IN THE EXTENSION SHOULD BE REPLACED WITH THE SAME FIXTURE SELECTED.

LIGHTING CONCEPT
INDICATES LIGHT LOCATION

SUNSET BEACH
STREET SCAPE COMMITTEE
ISLAND - SUNSET BLVD.
CONCEPTS
1/10/11 TIM N. GATE

NOTE:
1. THE BASE PLAN WAS PREPARED BY COMMITTEE MEMBER DAVE NELSON.
2. ALTHOUGH THE PLAN INDICATES A SUBSTANTIAL INCREASE IN PARKING SPACES AN ACCURATE BASE PLAN IS REQ'RED TO VERIFY THE EXACT NUMBER.