SCALE: 1" = 50'-0" | SCALE: 1" = 40'-0" | SCALE: 1" = 30'-0" | SCALE: 1" = 20'-0" | SCALE: 1" = 10'-0"

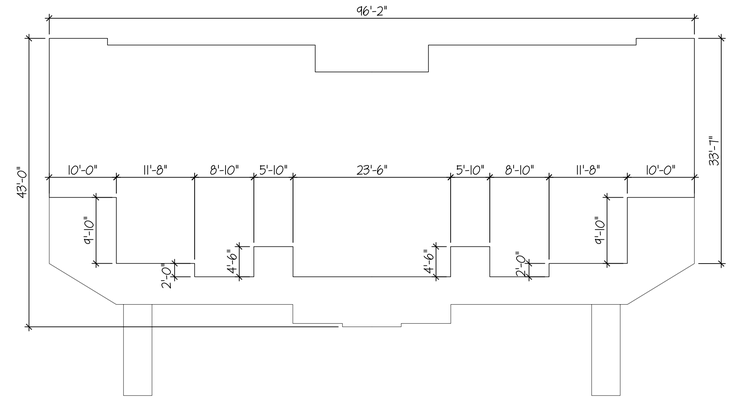

1 A-1.02 BUILDING OUTLINE 3/32" = 1'

2 A-1.02 FRONT ELEVATION 3/32" = 1'

3 A-1.02 RIGHT ELEVATION 3/32" = 1'

4 A-1.02 REAR ELEVATION 3/32" = 1'

5 A-1.02 LEFT ELEVATION 3/32" = 1'

SCALE: 1/2" = 1'-0" | SCALE: 3/32" = 1'-0" | SCALE: 3/16" = 1'-0" | SCALE: 1/8" = 1'-0" | SCALE: 1/4" = 1'-0"

Sam Guidry
Architect, NCARB, AIBD
414 West Blackbeard Rd.
Wilmington, NC 28409
910.471.4721
samguidry@guidry-coastal-architecture.com

GUIDRY COASTAL-ARCHITECTURE INC.

Conceptual Elevation Views
Sunset Crest
Supply, NC

Signature/Date:

Orientation:

PLAN NORTH | TRUE NORTH

General Sheet Notes:

DOCUMENTS
TYPE:
DATE:
APPROVED BY:

SECOND BUILDING

THESE DOCUMENTS HAVE BEEN PREPARED BY THE ARCHITECT AND FOR THE PURPOSE OF ESTABLISHING THE GENERAL DESIGN REQUIREMENTS OF THE PROJECT, AND FOR THE OWNER'S USE IN CONSTRUCTING OF THIS PROJECT IN ACCORDANCE WITH THE DESIGN INTENT. THE OWNER AGREES THAT ALL RESPONSIBILITY FOR THE CONSTRUCTION OF THE PROJECT IN ACCORDANCE WITH ALL CODE AND ACCEPTED STANDARDS SHALL BE THE OWNER'S AND FURTHER AGREES THAT, EXCEPT FOR NEGLIGENCE ON THE PART OF THE ARCHITECT, THE OWNER WILL HOLD HARMLESS INDEMNIFY AND DEFEND THE ARCHITECT FROM AND AGAINST ANY AND ALL CLAIMS ARISING OUT OF THE USE OF THE DOCUMENTS. IT IS ALSO AGREED THAT THE PROFESSIONAL SERVICES OF THE ARCHITECT DO NOT EXTEND TO OR INCLUDE CONSTRUCTION REVIEW, PRODUCT AND MATERIAL SELECTION, DESIGN OF MECHANICAL OR ELECTRICAL SYSTEMS, OR ANY OTHER ASPECT OF PROJECT PLANNING BEYOND THE SCOPE OF ESTABLISHING DESIGN INTENT.

Revisions:
1 2 3 4 5 6 7 8

©COPYRIGHT 2015 - All Rights Reserved.
These plans may not be reproduced or modified without the approval of Sam Guidry, Architect.

Beginning Date:
Final Date:
Sheet No. A-1.02
Of: