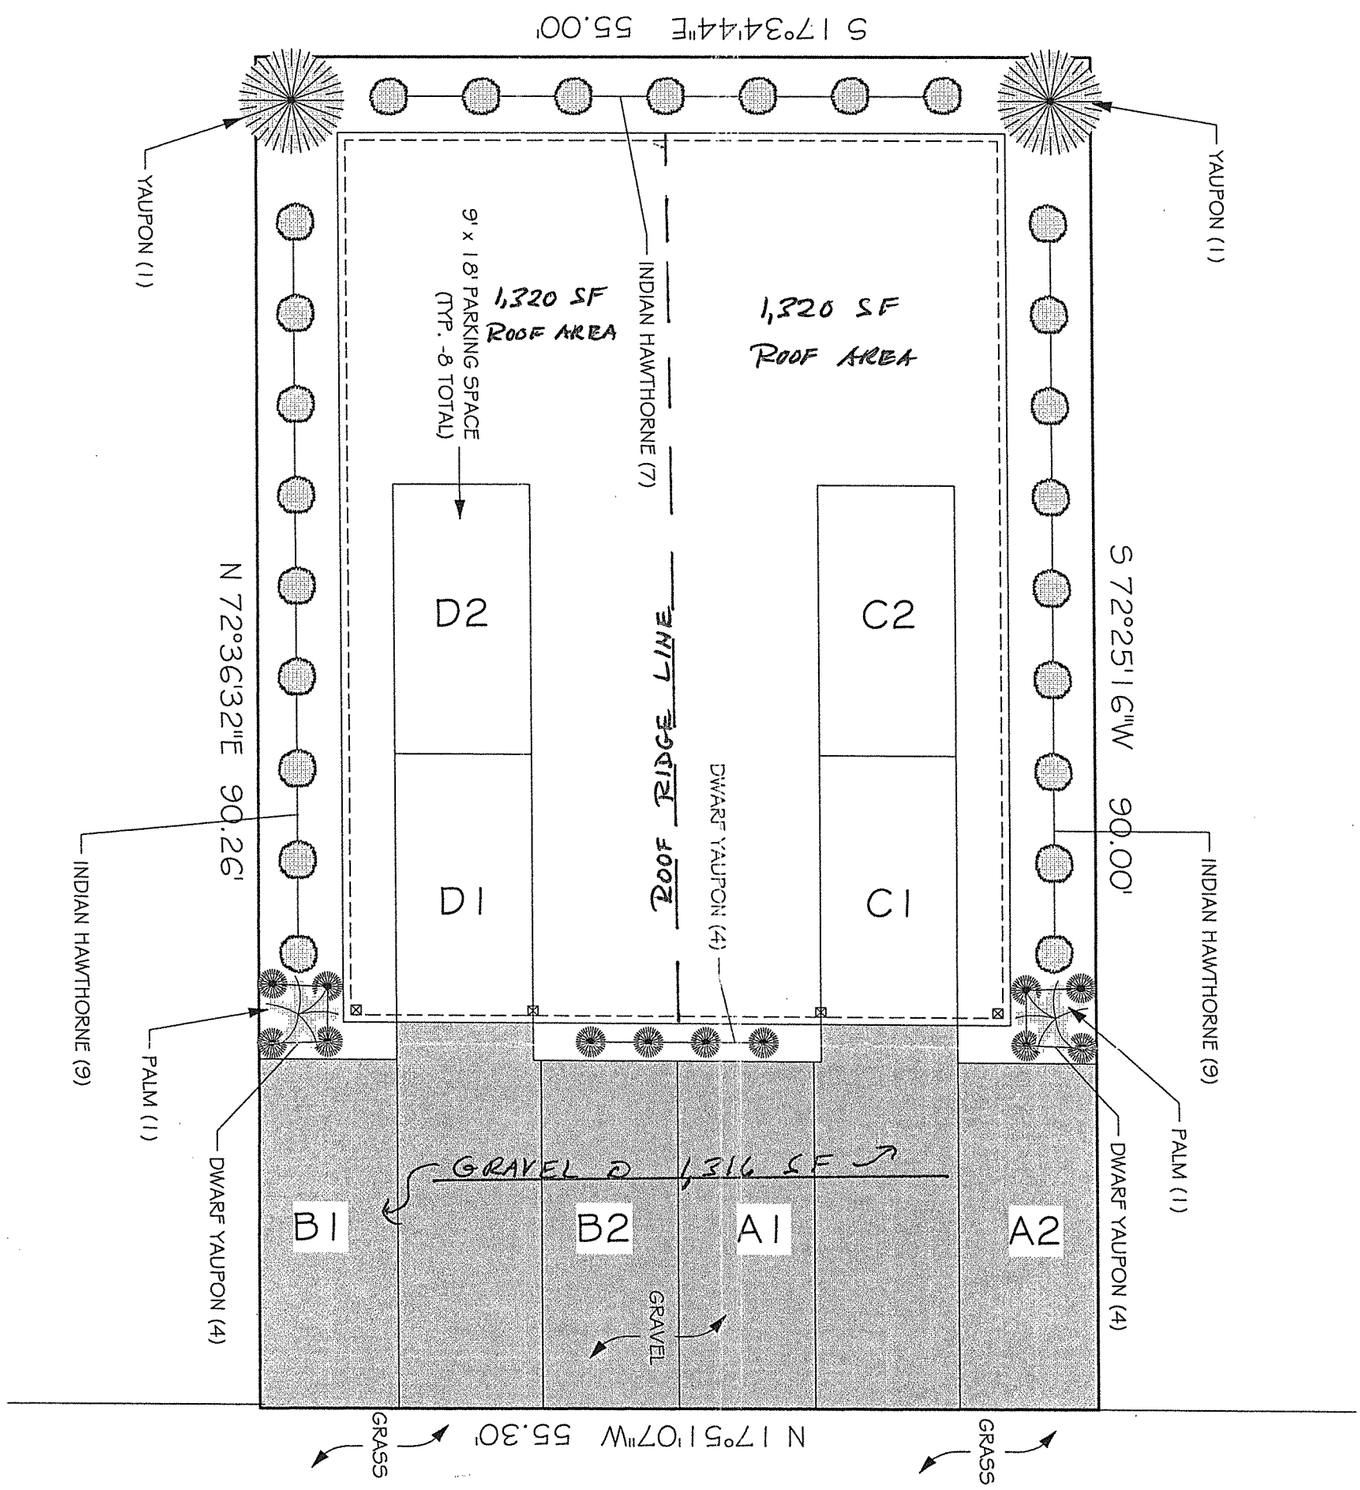

27TH STREET 30' RW

0 10 20

Scale: 1" = 10'

PG. 1 OF 1	Tommy W. Brown, Builder PO Box 151 Shallotte, NC 28459 910-713-3943	PARKING & LANDSCAPE PLAN FOR 402 27TH STREET SUNSET BEACH, NORTH CAROLINA	1" = 10'	SCALE:	TWB	CHECKED BY:	TMM	DRAWN BY:		REV. DATE:	9/4/14	ISSUED DATE: