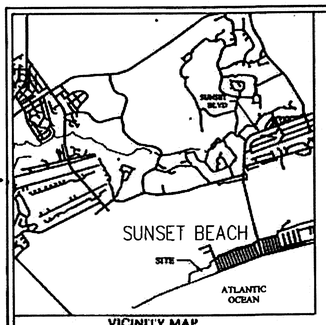

VICINITY MAP
NO SCALE

I, CHRISTOPHER D. STANLEY, P.L.S., CERTIFY THAT THIS PLAT OF SURVEY IS A TRUE AND ACCURATE REPRESENTATION OF LAND SURVEYED AND PLATTED UNDER MY DIRECT SUPERVISION AND IS IN ACCORDANCE WITH THE STANDARDS AND PRACTICES FOR LAND SURVEYING IN NORTH CAROLINA, WITNESS MY ORIGINAL SIGNATURE, REGISTRATION NUMBER, AND SEAL, THIS 10TH DAY OF JUNE, 2014.

CHRISTOPHER D. STANLEY, P.L.S. — L-3887

NORTH CAROLINA PROFESSIONAL SEAL L-3887 LAND SURVEYOR CHRISTOPHER D. STANLEY

THIS CERTIFIES THAT THIS COPY OF THIS PLAT ACCURATELY DEPICTS THE BOUNDARY OF THE JURISDICTION OF SECTION 404 OF THE CLEAN WATER ACT AS DETERMINED BY THE UNDERSIGNED ON THIS DATE. UNLESS THERE IS A CHANGE IN THE LAW OR PUBLISHED REGULATIONS, THIS DETERMINATION OF SECTION 404 JURISDICTION MAY BE RELIED UPON FOR A PERIOD NOT TO EXCEED FIVE YEARS FROM THIS DATE. THIS DETERMINATION WAS MADE UTILIZING THE APPROPRIATE REGIONAL SUPPLEMENT TO THE 1987 CORPS OF ENGINEERS WETLAND DELINEATION MANUAL.

REGULATORY OFFICIAL: Amanda Hughes
TITLE:
DATE: Oct. 23, 2014
USACE ACTION ID: ~~SAW-2014-00960~~
Exp. date 8/7/2019

WETLAND LINE TABLE			WETLAND LINE TABLE			WETLAND LINE TABLE			WETLAND LINE TABLE			WETLAND LINE TABLE		
LINE	BEARING	DISTANCE	LINE	BEARING	DISTANCE	LINE	BEARING	DISTANCE	LINE	BEARING	DISTANCE	LINE	BEARING	DISTANCE
W1	N79°33'09"E	29.47	W31	S11°31'29"W	15.21	W61	S81°29'48"E	23.84	W91	S57°47'53"W	23.83	W121	S87°42'18"E	30.98
W2	N64°50'12"E	24.76	W32	S12°46'16"E	18.60	W62	S4°30'36"W	18.97	W92	N79°28'12"W	14.65	W122	N60°49'28"E	20.51
W3	N62°17'53"E	30.89	W33	N68°56'41"E	19.52	W63	S66°85'31"E	14.48	W93	N39°54'24"W	18.50	W123	S71°21'52"E	18.37
W4	N48°49'01"E	13.25	W34	N64°30'54"E	19.89	W64	S89°44'50"E	26.11	W94	N7°20'12"W	21.76	W124	N60°11'33"E	13.72
W5	N13°07'15"E	29.43	W35	N21°59'31"W	21.48	W65	N37°50'15"E	11.84	W95	N60°27'31"W	27.97	W125	N82°42'54"E	28.66
W6	N83°07'10"E	26.08	W36	N7°11'44"W	30.01	W66	N39°29'49"E	25.03	W96	S61°54'31"W	19.23	W126	N60°40'05"E	11.39
W7	N32°34'59"E	20.39	W37	N19°22'39"W	20.16	W67	N41°18'13"E	46.67	W97	N42°42'13"W	36.97	W127	N59°31'37"E	21.50
W8	N29°33'33"E	36.54	W38	S70°20'02"W	32.30	W68	N52°22'34"E	13.16	W98	S65°37'35"W	8.92	W128	N66°10'09"E	39.39
W9	N21°52'07"E	43.19	W39	S62°27'07"W	21.76	W69	N79°11'27"E	15.90	W99	S77°43'46"E	30.73	W129	N63°12'32"E	36.33
W10	N39°37'53"E	33.51	W40	S29°34'33"W	23.80	W70	S30°11'33"E	25.51	W100	S34°02'01"E	11.86	W130	N44°46'49"E	33.85
W11	N49°28'18"E	49.94	W41	N63°52'27"W	11.94	W71	N85°32'09"E	24.94	W101	S13°28'19"W	23.63	W131	N83°09'10"E	29.47
W12	N57°59'25"E	43.07	W42	N12°06'02"E	37.39	W72	N72°12'42"E	29.47	W102	S43°11'48"W	24.83	W132	N44°28'18"E	35.48
W13	N61°56'03"E	48.98	W43	N37°49'25"E	23.81	W73	N39°35'18"E	23.41	W103	S36°08'31"W	29.17	W133	N63°35'08"E	25.50
W14	N65°08'52"E	27.45	W44	N8°07'27"W	22.08	W74	N34°24'13"W	11.81	W104	N82°02'35"W	16.59	W134	N17°33'03"E	31.94
W15	N64°27'02"E	26.42	W45	N84°29'17"E	19.82	W75	S63°31'19"W	14.92	W105	N32°28'13"W	18.13	W135	N51°08'26"E	22.94
W16	N54°39'29"E	38.17	W46	N83°21'28"E	17.48	W76	S8°32'39"W	13.53	W106	N7°28'08"W	22.58	W136	N15°46'07"E	20.91
W17	N43°48'42"E	38.72	W47	N72°18'42"E	31.73	W77	S63°23'03"W	8.91	W107	N14°53'14"W	22.60	W137	N62°11'49"E	18.58
W18	N48°47'48"E	34.86	W48	N64°10'50"E	43.08	W78	N31°56'12"W	11.41	W108	N9°02'31"W	23.22	W138	N57°10'20"E	23.54
W19	N43°45'39"E	31.64	W49	N87°47'16"E	30.74	W79	S82°19'46"W	11.39	W109	N37°29'45"E	23.07	W139	N60°52'34"E	19.97
W20	N39°38'42"E	35.97	W50	S28°51'28"E	22.68	W80	N32°27'43"W	8.05	W110	N51°08'38"E	20.77	W140	N63°01'46"E	19.14
W21	N48°34'31"E	32.78	W51	S34°28'01"E	17.81	W81	N57°22'29"E	13.92	W111	S49°30'00"E	17.71	W141	S40°44'18"E	11.21
W22	N11°17'31"E	17.20	W52	N76°31'31"E	5.86	W82	N31°39'48"E	22.03	W112	S49°39'57"E	16.22	W142	S18°07'04"W	28.42
W23	N44°30'19"E	19.47	W53	N9°18'04"W	9.86	W83	N36°39'46"W	11.81	W113	N8°32'08"E	14.37	W143	N60°32'40"W	18.83
W24	N20°59'24"E	42.35	W54	N13°42'27"E	13.71	W84	N62°56'18"W	18.52	W114	N24°13'58"E	14.68	W144	S47°10'20"W	28.00
W25	S5°07'50"E	18.09	W55	N11°17'34"E	23.27	W85	N38°57'33"W	17.55	W115	S82°59'06"E	27.61	W145	N83°36'41"W	20.60
W26	N59°37'34"E	34.27	W56	N44°39'16"E	33.33	W86	S33°34'56"W	8.10	W116	S72°11'02"E	24.14	W146	N14°42'32"W	13.99
W27	N75°50'25"E	31.80	W57	N64°33'47"E	31.44	W87	S16°45'31"E	10.87	W117	S64°40'00"E	36.64	W147	N45°33'31"E	20.18
W28	N7°04'24"E	12.92	W58	N68°30'31"E	29.37	W88	S13°18'13"W	12.29	W118	N68°55'24"E	28.89	W148	S66°09'00"E	8.08
W29	N42°01'34"E	28.24	W59	N63°11'49"E	21.23	W89	S48°46'06"W	16.03	W119	S84°31'06"E	32.43	W149	S42°22'39"W	17.99
W30	S70°33'31"E	17.95	W60	N64°30'00"E	22.85	W90	S38°24'18"W	10.13	W120	S37°38'04"E	31.38	W150	S39°46'07"E	9.70

WETLAND LINE "B"

WETLAND LINE TABLE			WETLAND LINE TABLE		
LINE	BEARING	DISTANCE	LINE	BEARING	DISTANCE
W271	N21°05'37"W	13.56	W279	N30°46'53"W	33.40
W272	N11°08'53"E	18.51	W280	S37°11'23"W	3.99
W273	N65°18'44"W	15.69	W281	N68°12'18"E	7.37
W274	N41°44'24"W	18.35	W282	N7°54'49"E	34.64
W275	S31°25'10"W	24.63	W283	N5°59'49"E	31.31
W276	S64°38'24"E	20.44	W284	S69°16'06"W	6.37
W277	S49°42'09"E	22.80	W285	N5°27'47"E	38.75
W278	S28°05'21"E	14.83	W286	N9°34'13"E	25.66
			W287	S1°41'40"E	2.30

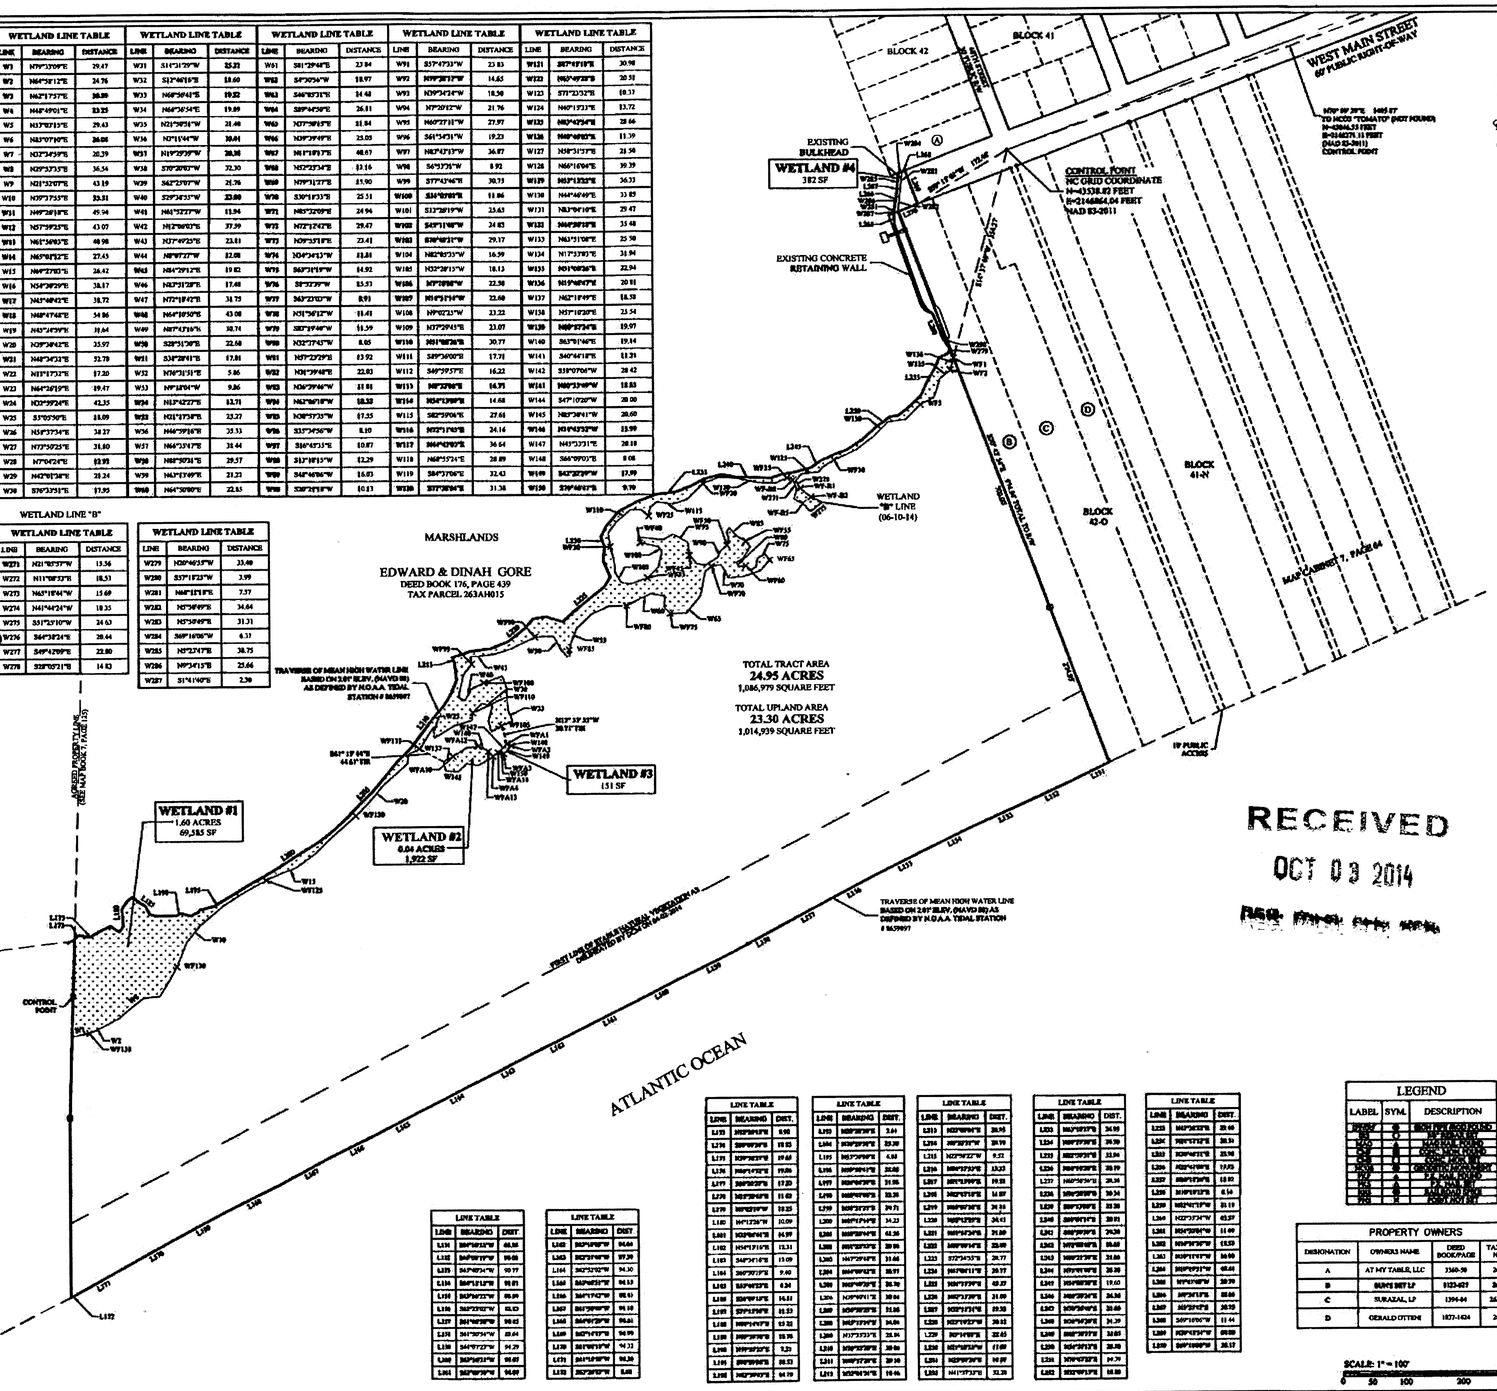

RECEIVED
OCT 03 2014

NOTES:
1. ADJOINING DEED REFERENCES BASED ON CURRENT INFORMATION FOUND IN THE BRUNSWICK COUNTY TAX OFFICE.
2. ACCORDING TO CURRENT FEMA FLOOD MAP # 3720194095L, THIS PARCEL APPEARS TO BE LOCATED IN THE FOLLOWING ZONE: VE, BASE FLOOD 17', 18' AND 20'.
3. THIS PROPERTY IS SUBJECT TO ANY AND ALL EASEMENTS, COVENANTS, RESTRICTIONS, RIGHT-OF-WAYS OF RECORD, GOVERNMENTAL ORDINANCES AND/OR REQUIREMENTS WHICH MAY LIMIT THE USE OF THIS PROPERTY.
4. THIS SURVEY DOES NOT CERTIFY LEGAL TITLE TO THE LAND ITSELF OR TO THE BOUNDARIES SHOWN. USERS OF THIS PLAT SHOULD OBTAIN AN ACCURATE LEGAL OPINION AS TO OWNERSHIP WITHIN THE BOUNDARIES OF THIS PLAT.
5. ALL BEARINGS ARE BASED ON NC GRID NORTH (NAD83-NSRS 2011); ALL DISTANCES ARE HORIZONTAL GROUND DISTANCES UNLESS OTHERWISE NOTED.
6. THIS MAP DEPICTS 404 WETLANDS AS DEFINED BY LAND MANAGEMENT GROUP, WILMINGTON, NC
7. COMBINED GRID FACTOR= 1.0001670
8. AREA BY COORDINATE METHOD.

GLOBAL POSITIONING SYSTEMS CERTIFICATE

I, CHRISTOPHER D. STANLEY, CERTIFY THAT THE GRID TIE TO THE BOUNDARY CORNER SHOWN WAS PERFORMED UNDER MY SUPERVISION FROM AN ACTUAL GPS SURVEY MADE UNDER MY SUPERVISION AND THE FOLLOWING INFORMATION WAS USED TO PERFORM THIS SURVEY:

CLASS OF SURVEY:	AA
POSITIONAL ACCURACY:	0.007 METERS
TYPE OF GPS FIELD PROCEDURE:	OPUS-RS
DATES OF SURVEY:	02-11-2014
DATUM/EPOCH:	NAD 83
PUBLISHED #/TOTAL CONTROL:	RTN-CORS
GEOID MODEL:	09
COMBINED GRID FACTOR:	1.0001670
UNITS:	US FEET

LINE TABLE		
LINE	BEARING	DIST.
L110	S09°08'31"W	40.38
L111	S06°09'17"W	50.02
L112	S4°49'24"W	50.77
L113	S09°31'14"W	50.01
L114	S03°09'22"W	49.89
L115	S02°33'02"W	50.10
L116	S01°08'08"W	50.02
L117	S01°08'08"W	50.02
L118	S4°38'24"E	35.64
L119	S44°07'22"W	34.29
L120	S02°08'31"W	50.02

© 2014 This drawing shall not be reproduced in whole or in part without written permission of East Coast Engineering & Surveying, P.C.

LEGEND

LABEL	SYM.	DESCRIPTION

PROPERTY OWNERS

DESIGNATION	OWNER'S NAME	DEED BOOK/PAGE	TAX PARCEL NUMBER
A	AT MY TABLE, LLC	2360-30	263AA001
B	SUNS BET LP	2123-627	263AB004
C	SURAZAL, LP	1394-84	263AB001
D	GERALD OTTENI	1877-1424	263AB013

SCALE: 1" = 100'
0 50 100 200 300

Revisions
06-10-2014: Revised to add Wetland line "B" and include area within 1,360-1,364 in wetland calculations.
06-18-2014: Revised to add Wetland area "W5" and exclude area within concrete retaining wall in wetland calculations.
09-24-2014: Revised Wetland and Boundary Line Data

East Coast Engineering & Surveying, P.C.
ENGINEERS • PLANNERS • SURVEYORS
4918 Main Street
Post Office Box 2449
Shallotte, North Carolina 28459
Phone: 910.754.8029
Fax: 910.754.8049
Firm License Number C-3014

WETLAND DELINEATION SURVEY OF:
SUNSET BEACH WEST, LLC
SUNSET BEACH, NORTH CAROLINA

Date: 04-01-2014
Scale: 1"=100'
Drawn By: CDS
Checked By:

TOWNSHIP: SHALLOTTE
COUNTY: BRUNSWICK
STATE: NC
CREW: CS, KB, IS
FB/PG: FILE

SV-1

ECES PROJECT NO. 3500.01

Scale reduced to 1"= 250'