Attach. 8

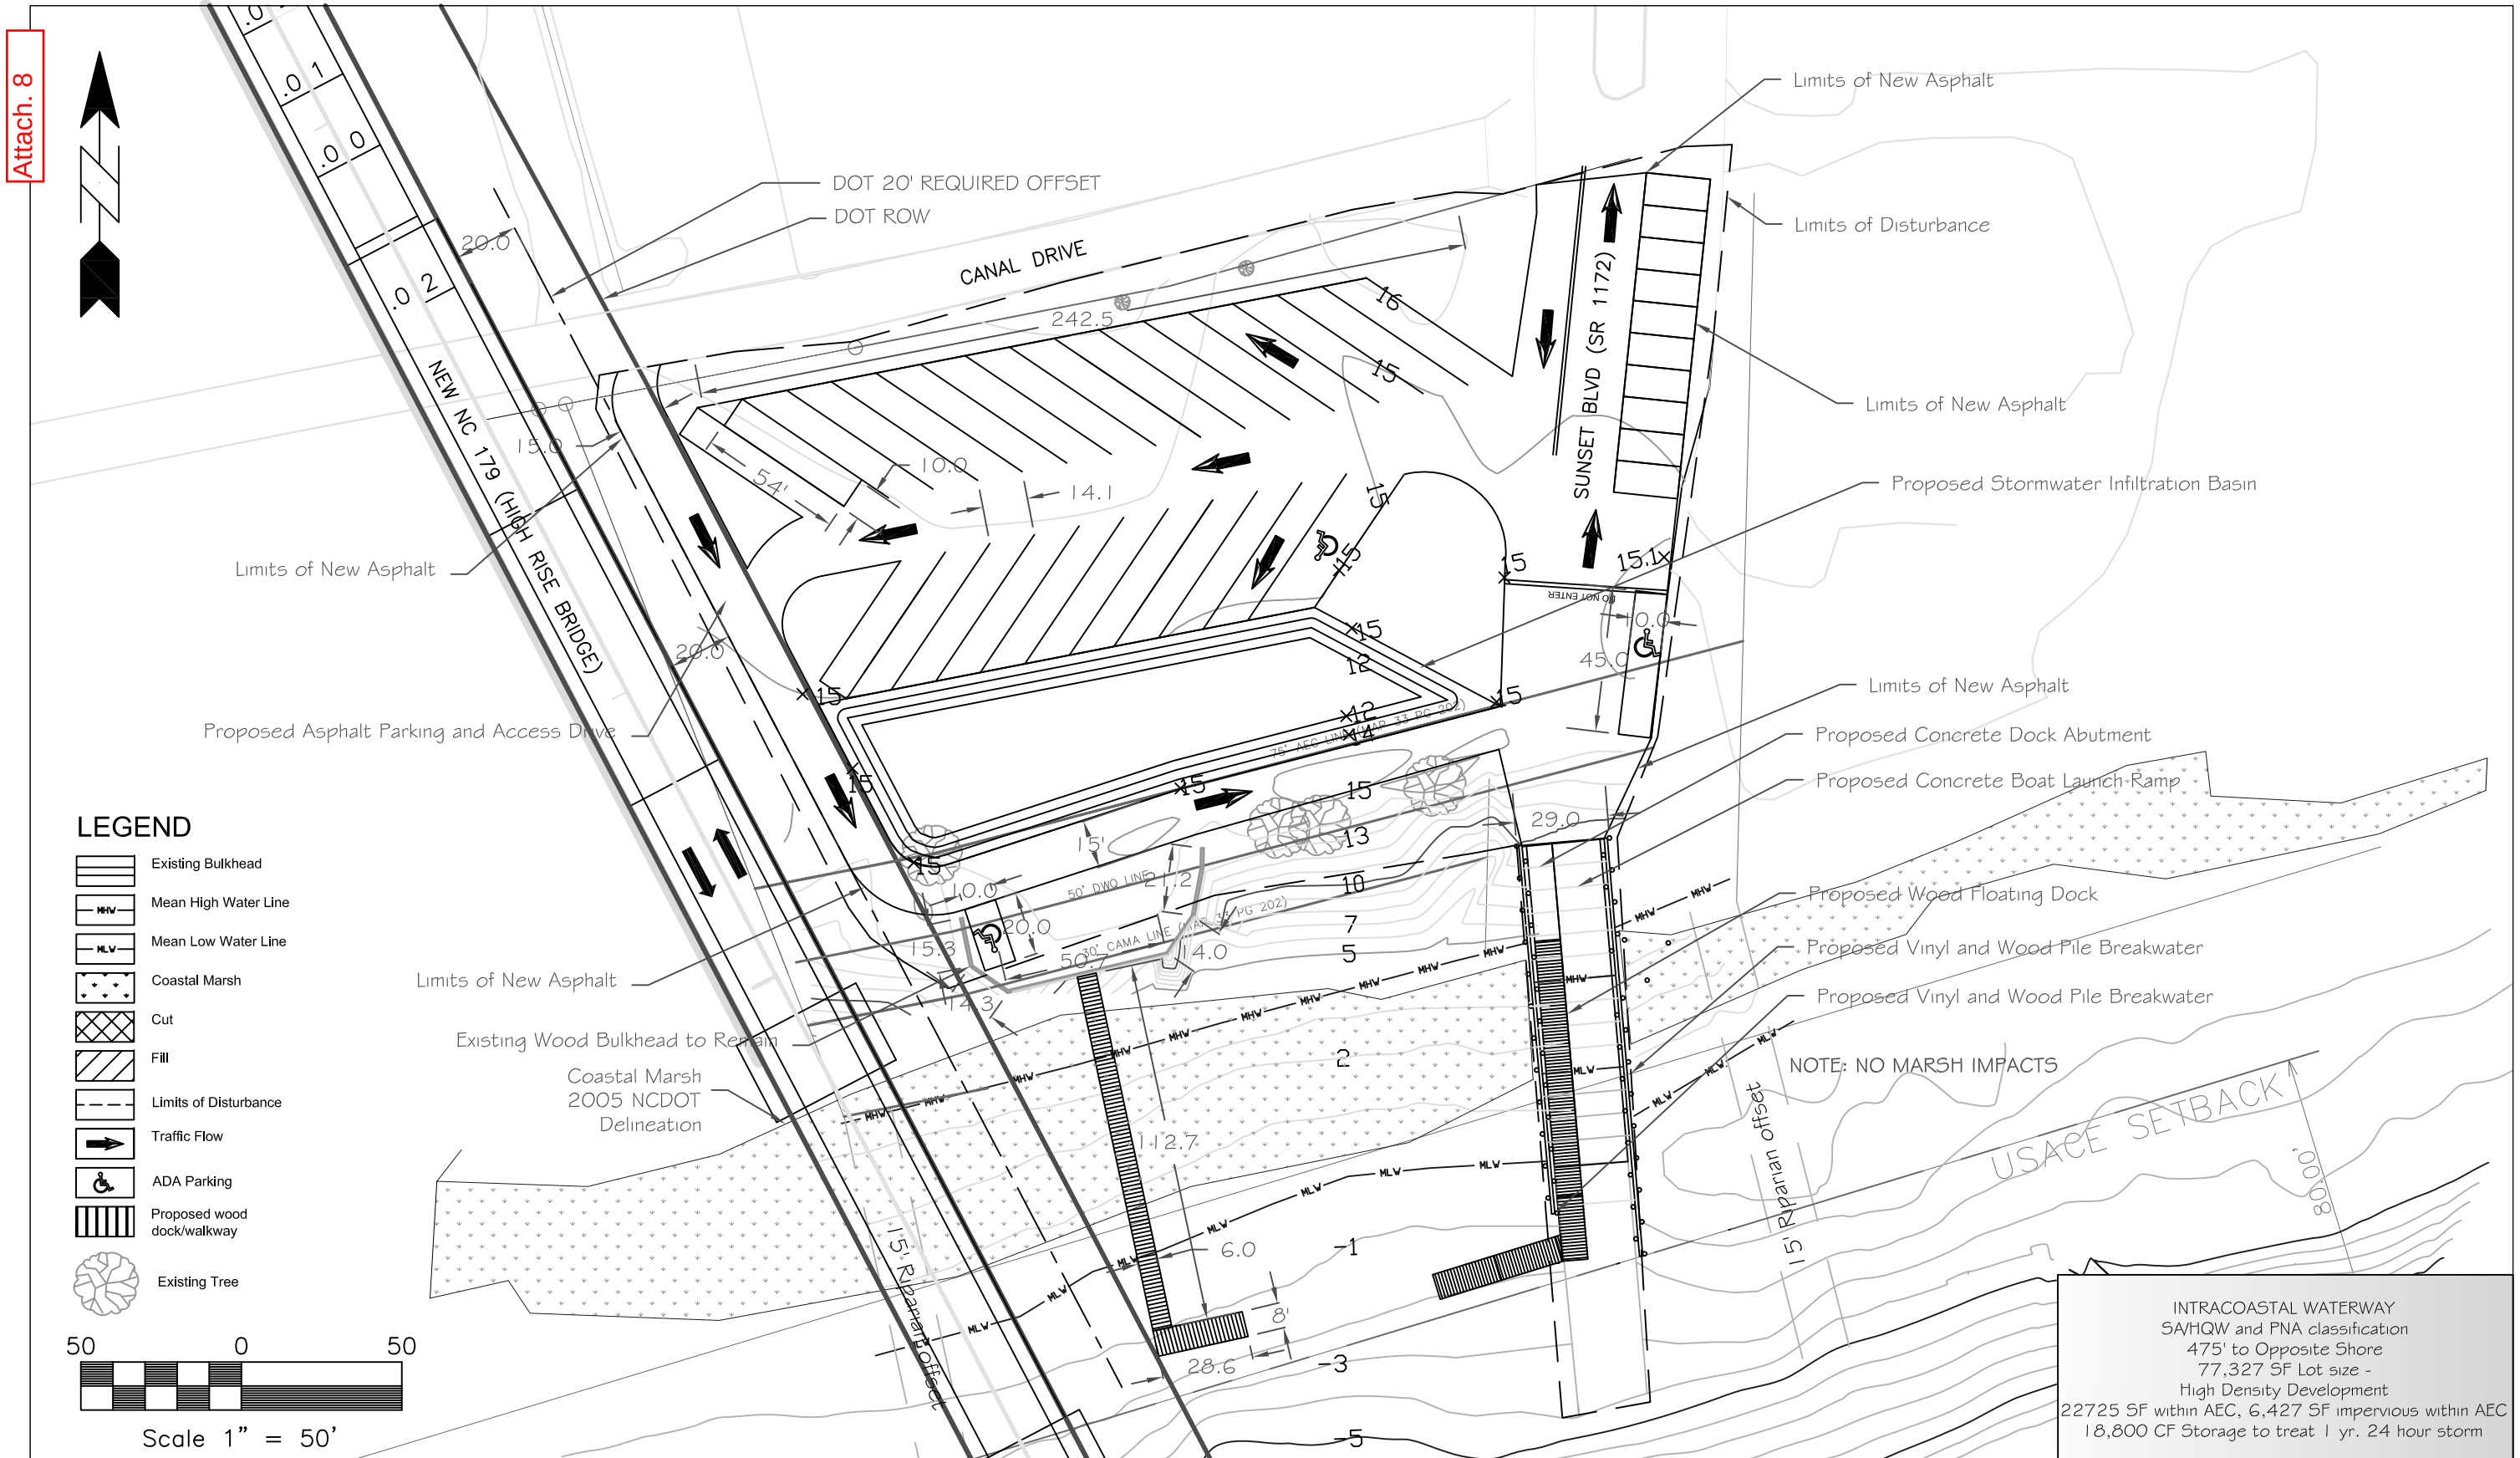

INTRACOASTAL WATERWAY
SA/HQW and PNA classification
475' to Opposite Shore
77,327 SF Lot size -
High Density Development
22725 SF within AEC, 6,427 SF impervious within AEC
18,800 CF Storage to treat 1 yr. 24 hour storm

NORTH CAROLINA WILDLIFE RESOURCES COMMISSION
1720 MAIL SERVICE CENTER RALEIGH, NORTH CAROLINA 27699 919.707.0159 OFFICE 919.707.0162 FAX

Sunset Beach Schematic
Proposed
BRUNSWICK COUNTY NORTH CAROLINA INTRACOASTAL WATERWAY

DESIGN ENGINEER: Tom Covington	DATE: March 2010
SCALE: 1:50	Proposed
REVISION:	
CADD FILE ID: C:\...\Sunset Beach.DWG	